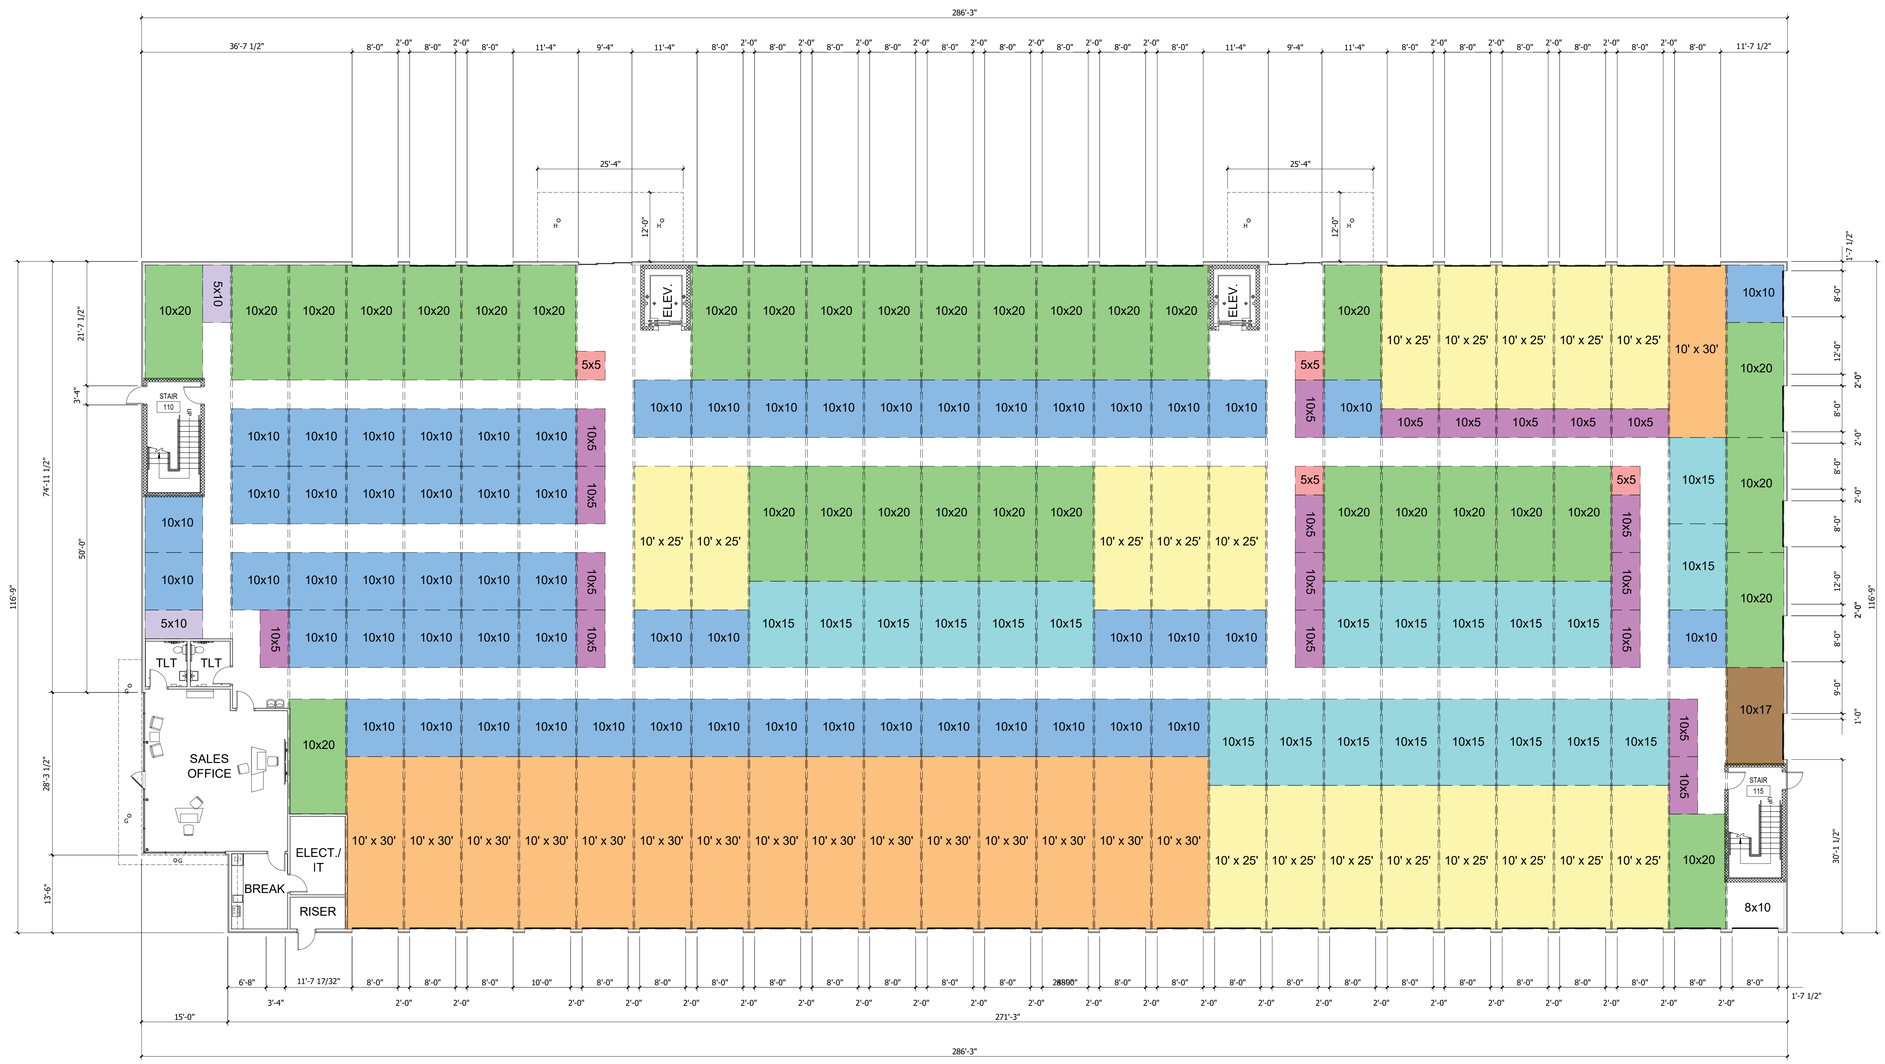

parker
studios
1300 Mint Street, Suite 110
Charlotte, NC 28203
980-819-0416

NJ State Board of Architects
Approved Applicant No.: 2356515
Awaiting Official Seal

PREMIER STORAGE INVESTORS

PSI Atlantic USR NJ, LLC

UPPER SADDLE RIVER, NJ
Project No. 19-015

Final Architectural Plan Set
2020.03.20

REVISIONS

No.	Description	Date
1	SQ FT REDUCTION	12/16/19
2	CANOPY ADJUSTMENT	4/15/20

FIRST FLOOR PLAN

A-101

Copyright 2020 Parker Studios PLLC

1 FIRST FLOOR PLAN

scale: 3/32"=1'-0"

parker
studios
1300 Mint Street, Suite 110
Charlotte, NC 28203
980-819-0416

NJ State Board of Architects
Approved Applicant No.: 2356515
Awaiting Official Seal

PREMIER STORAGE INVESTORS

PSI Atlantic USR NJ, LLC

UPPER SADDLE RIVER, NJ
Project No. 19-015

Final Architectural Plan Set
2020.03.20

REVISIONS

No.	Description	Date
1	SQ FT REDUCTION	12/16/19
2	CANOPY ADJUSTMENT	4/15/20

PLAN NORTH

SECOND FLOOR PLAN

A-102

1 SECOND FLOOR PLAN

scale: 3/32"=1'-0"

Copyright 2020 Parker Studios PLLC

parker
studios
1300 Mint Street, Suite 110
Charlotte, NC 28203
980-819-0416

NJ State Board of Architects
Approved Applicant No.: 2356515
Awaiting Official Seal

PREMIER STORAGE INVESTORS

PSI Atlantic USR NJ, LLC

UPPER SADDLE RIVER, NJ
Project No. 19-015

Final Architectural Plan Set
2020.03.20

REVISIONS

No.	Description	Date
1	SQ FT REDUCTION	12/16/19
2	CANOPY ADJUSTMENT	4/15/20

PLAN NORTH

THIRD FLOOR PLAN

A-103

1 THIRD FLOOR PLAN

scale: 3/32"=1'-0"

Copyright 2020 Parker Studios PLLC

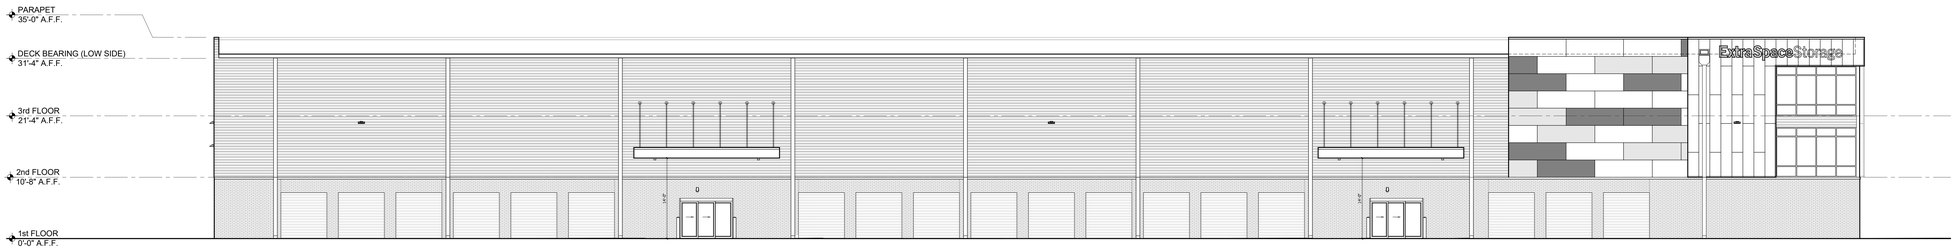

4 NORTHWEST FACING EXTERIOR ELEVATION scale: 3/32"=1'-0"

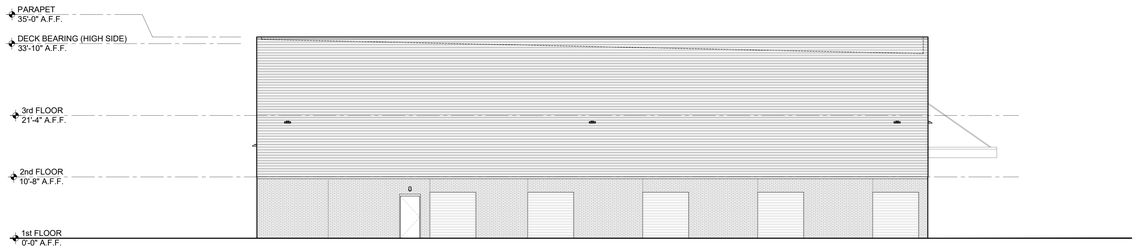

3 NORTHEAST FACING EXTERIOR ELEVATION scale: 3/32"=1'-0"

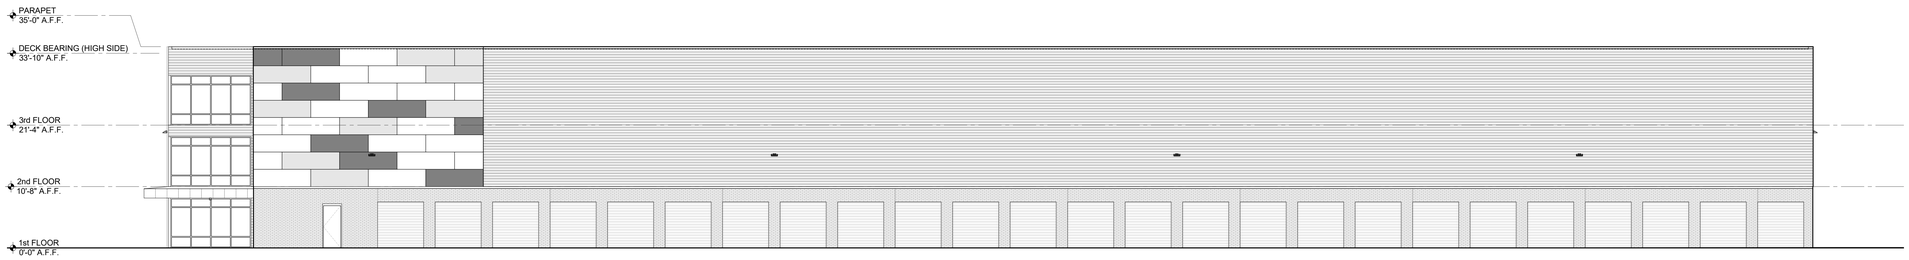

2 SOUTHEAST FACING EXTERIOR ELEVATION scale: 3/32"=1'-0"

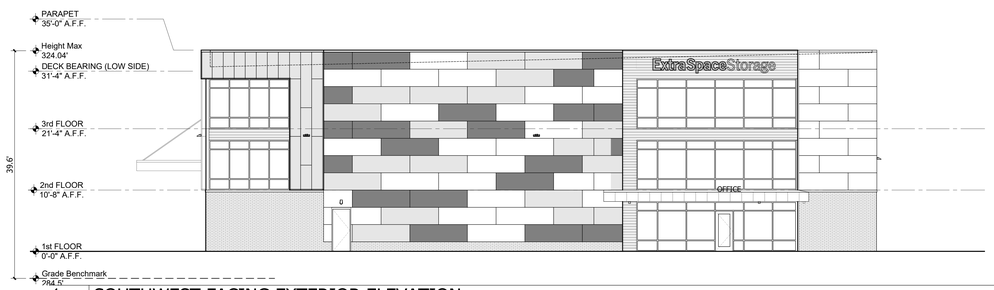

1 SOUTHWEST FACING EXTERIOR ELEVATION scale: 3/32"=1'-0"

parker
studios
1300 Mint Street, Suite 110
Charlotte, NC 28203
980-819-0416

NJ State Board of Architects
Approved Applicant No.: 2356515
Awaiting Official Seal

PREMIER STORAGE INVESTORS

PSI Atlantic USR NJ, LLC

UPPER SADDLE RIVER, NJ
Project No. 19-015

Final Architectural Plan Set
2020.03.20

REVISIONS

No.	Description	Date
2	CANOPY ADJUSTMENT	4/15/20

EXTERIOR ELEVATIONS

A-201

Copyright 2020 Parker Studios PLLC